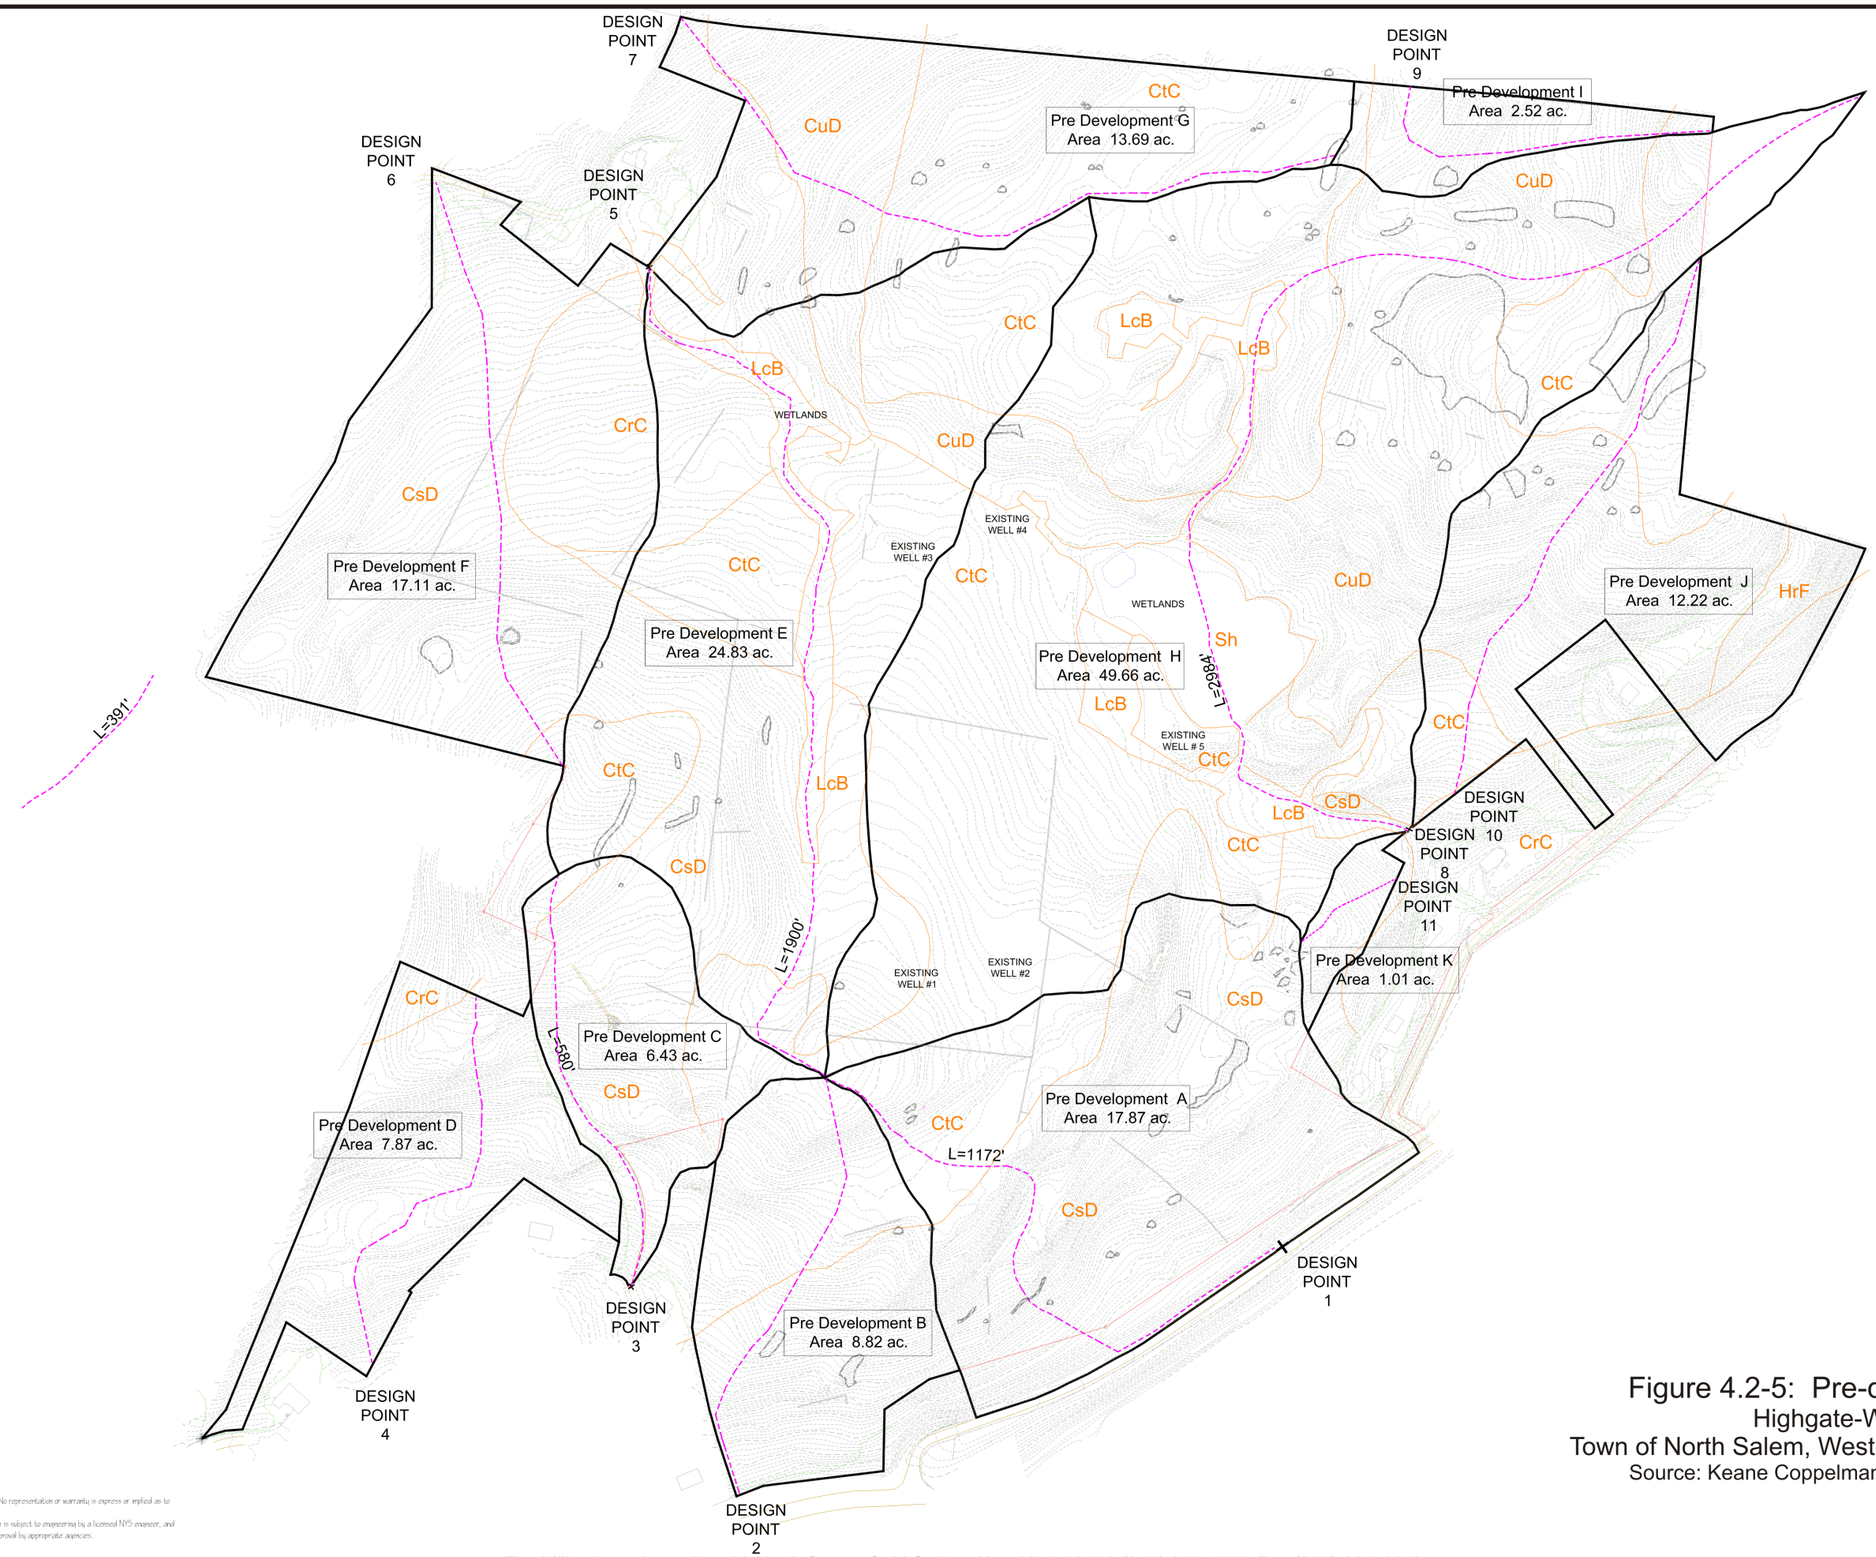

Notes:
1. All base data by others. No representation or warranty is express or implied as to accuracy of same.
2. This Concept Design plan is subject to engineering by a licensed NYS engineer, and subsequently review and approval by appropriate agencies.

File 09069 05/12/10
JS/09069

Figure 4.2-5: Pre-development Drainage

Highgate-Woodlands at North Salem
Town of North Salem, Westchester County, New York
Source: Keane Coppelman Engineers, P.C., rev. 11/05/10
Scale: 1" = 300'